S:\Proj2010\124-07 (Path22 Middle Segment)\Drawings\Pathway West\Layouts\11 Overview.dwg (C19 EAST OVERVIEW (2)) - Jun 27 2014 04:27:11 pm PLOTTED BY: karichner

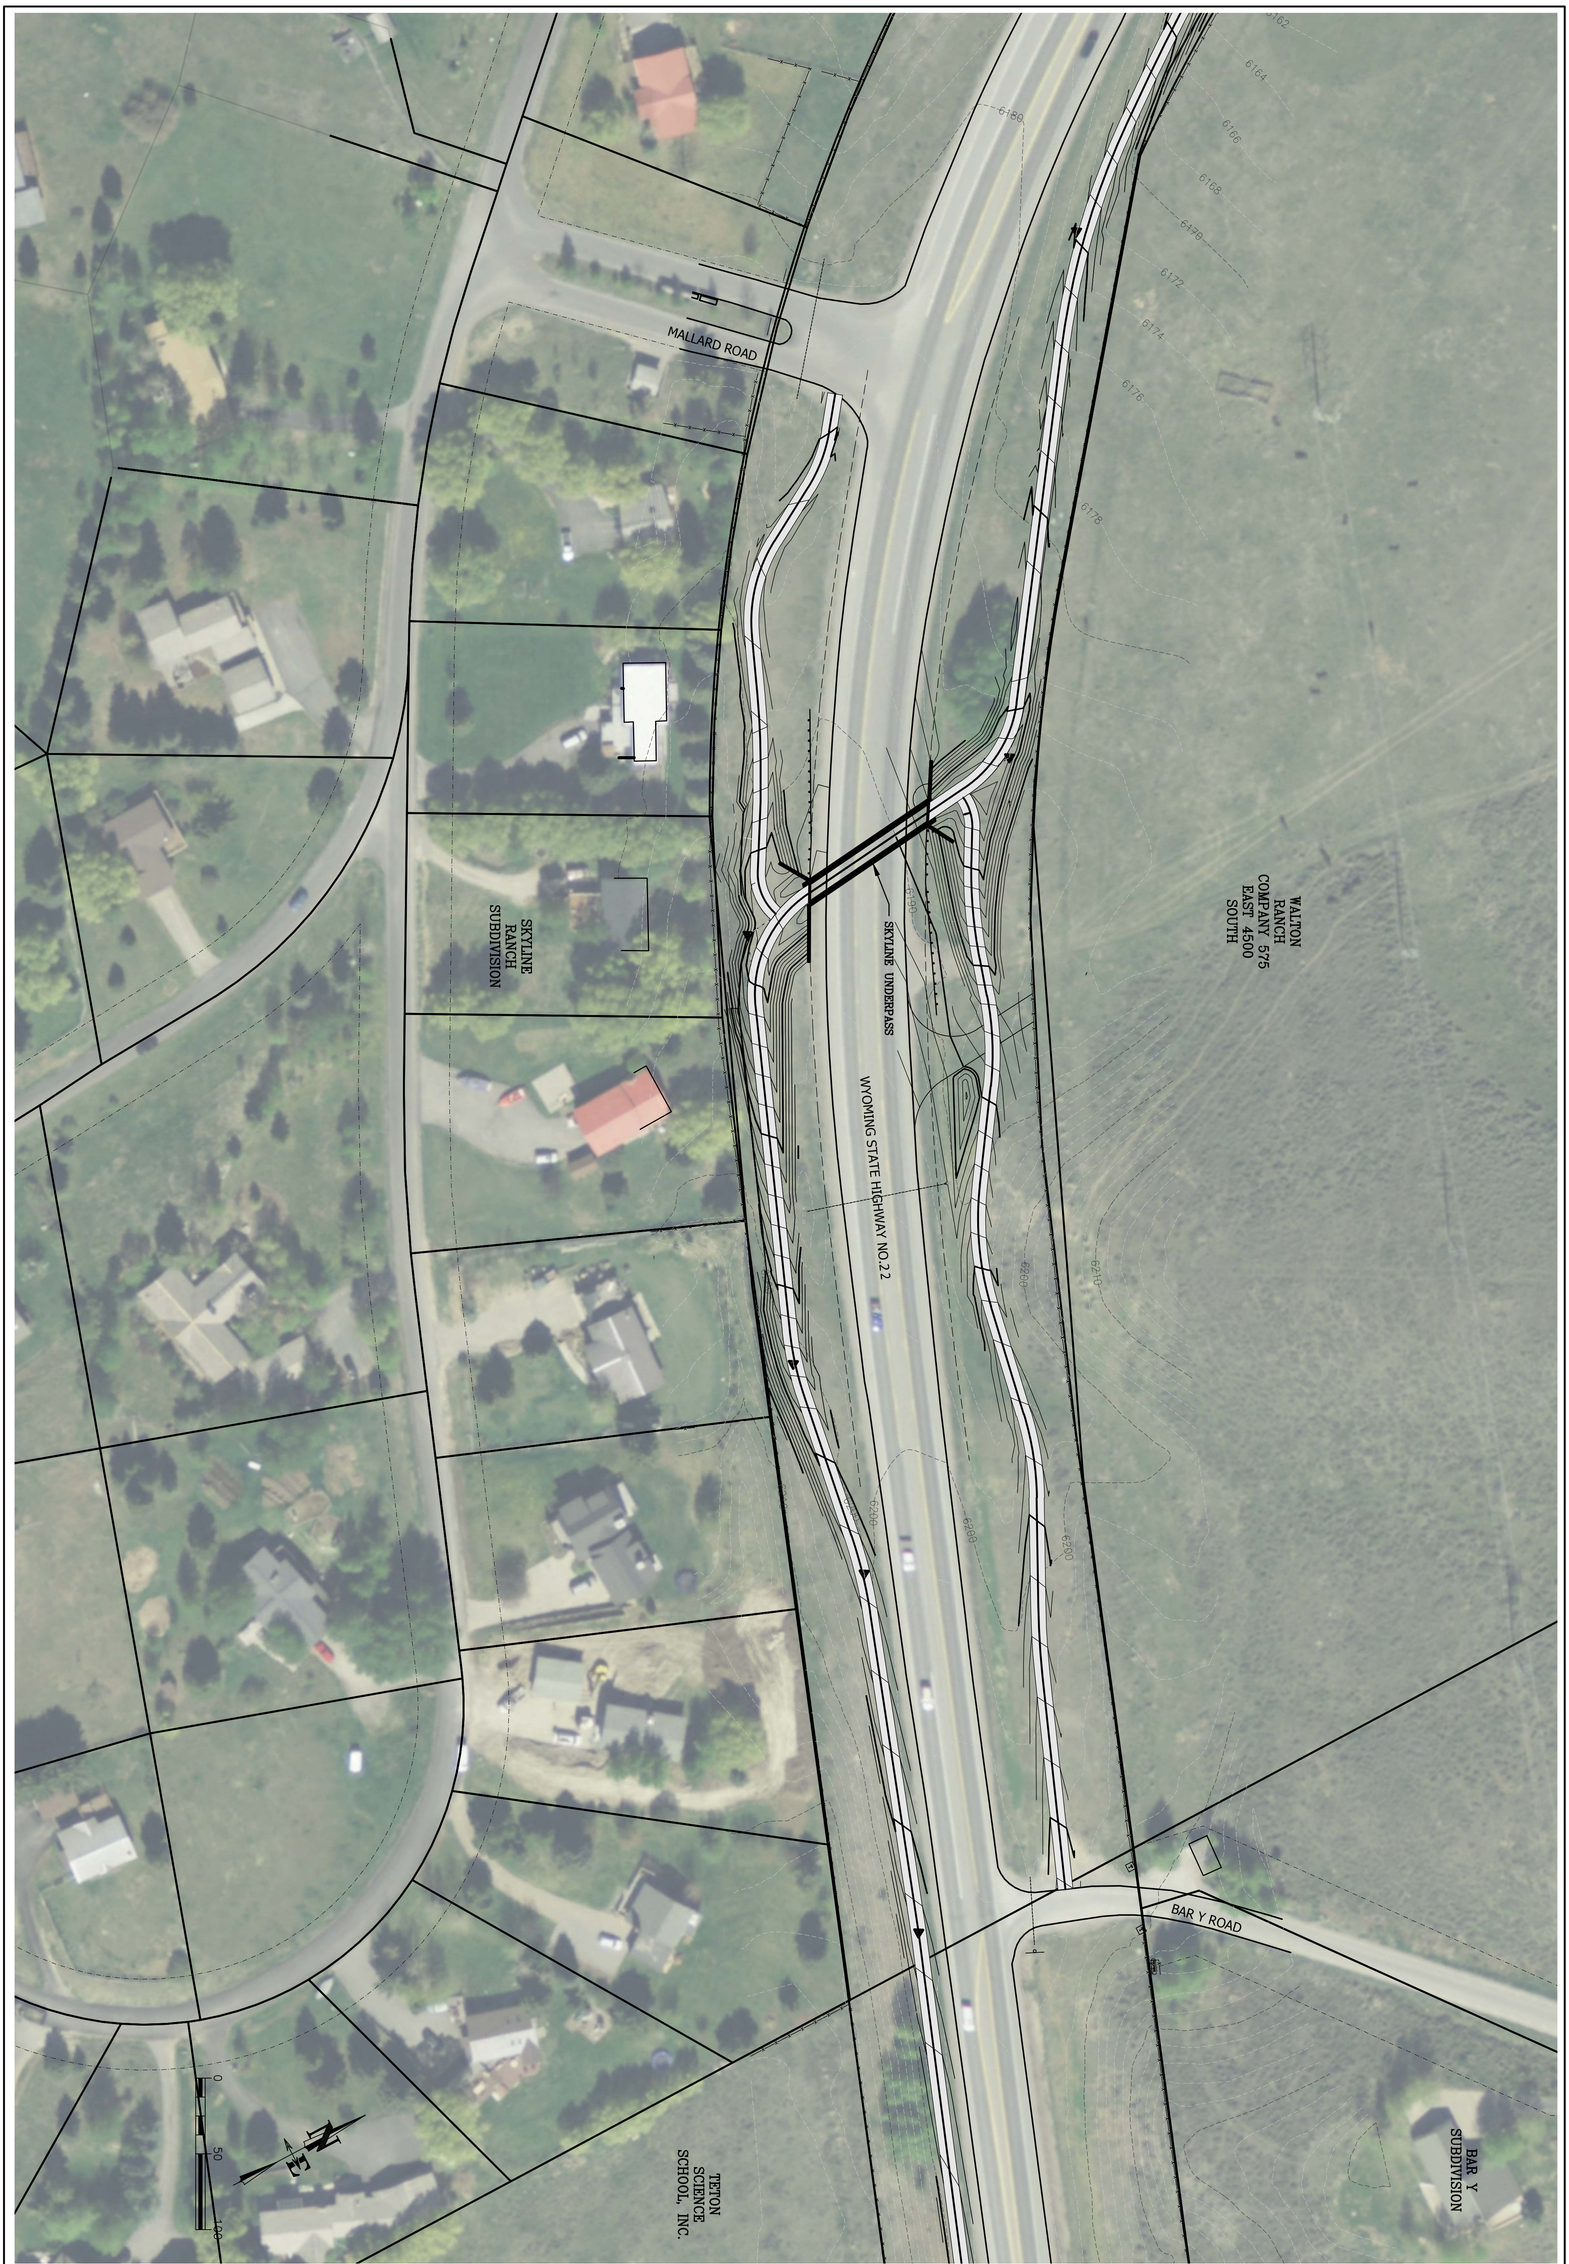

DRAWING NO	REVISIONS	DRAWING TITLE
EXHIBIT 2		SKYLINE UNDERPASS
JOB NO 10-124-07		
DATE 07/23/2014		

TOWN OF JACKSON WYOMING

TETON COUNTY

NELSON ENGINEERING
P.O. BOX 1599, JACKSON WYOMING
(307) 733-2087

PATH 22 COMMUNITY PATHWAYS